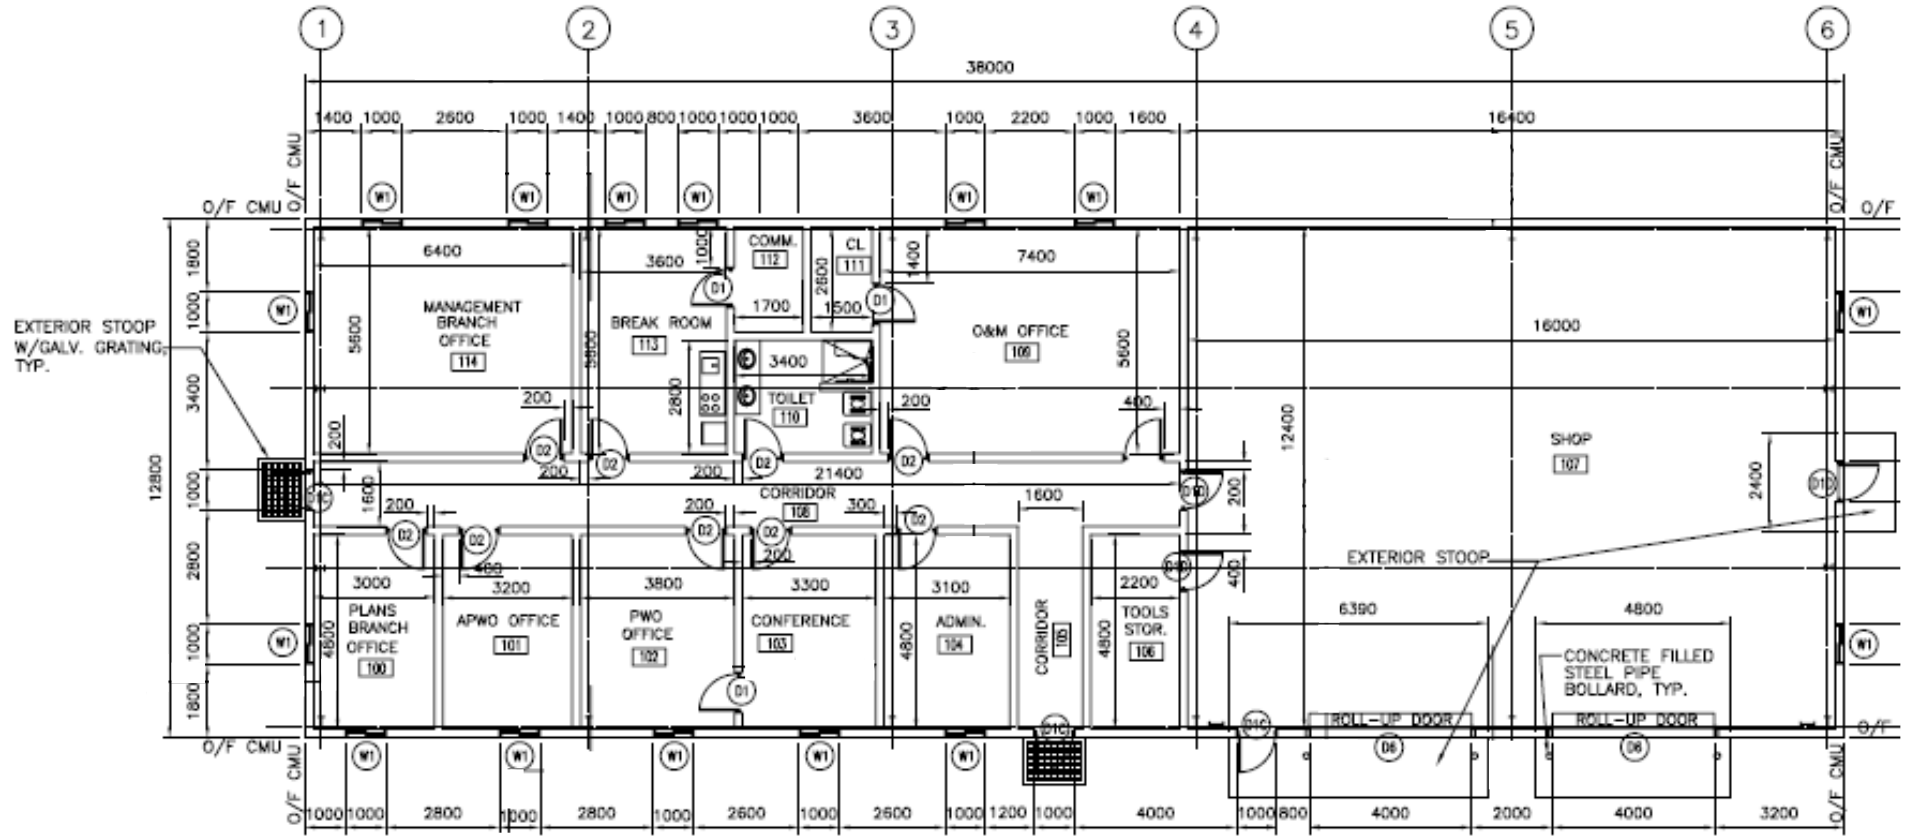

DPW - FLOOR PLAN

Department of Public Works (DPW)

B-37